ecobuild

tuesday 01 – thursday 03 march 2011

ExCeL london **www.ecobuild.co.uk**

To Custom House Station

To Prince Regent Station

Entrance

Entrance

North Gallery Rooms 1-7 | North Gallery Rooms 8-11 | North Gallery Rooms 12-13 | North Gallery Rooms 14-15 | North Gallery Rooms 16-18 | North Gallery Room 19

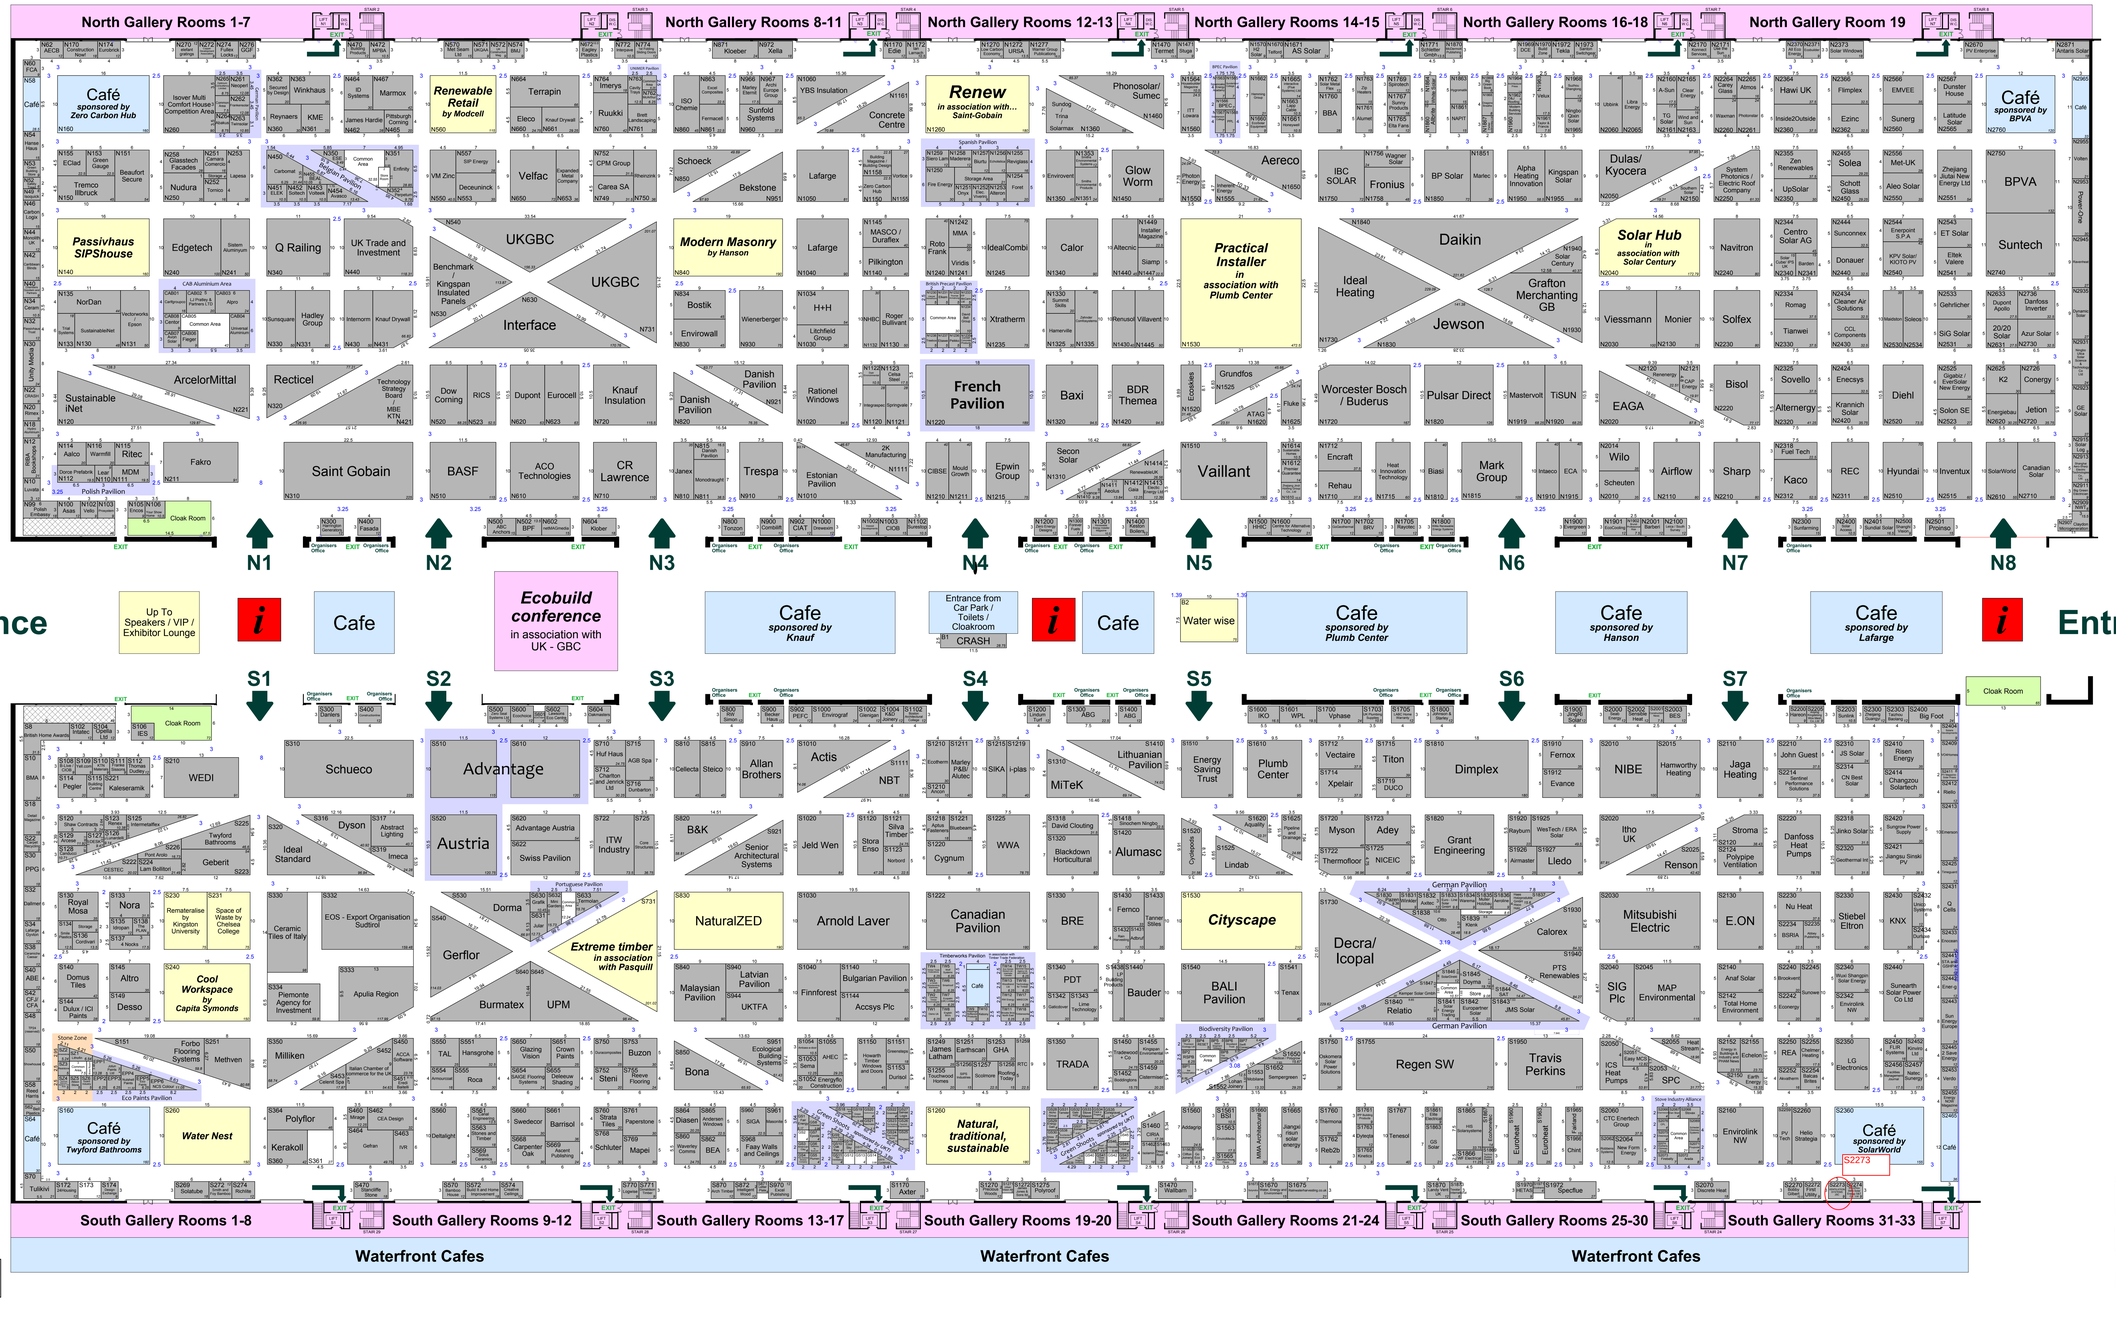

South Gallery Rooms 1-8 | South Gallery Rooms 9-12 | South Gallery Rooms 13-17 | South Gallery Rooms 19-20 | South Gallery Rooms 21-24 | South Gallery Rooms 25-30 | South Gallery Rooms 31-33

Waterfront Cafes | Waterfront Cafes | Waterfront Cafes

Issue Number : 87
Issue Date : 01 Feb 2011
Scale : N.T.S.
eventfloorplans
Drawn By : Jason Canning

ExCeL LONDON
An ADNEC Group Company